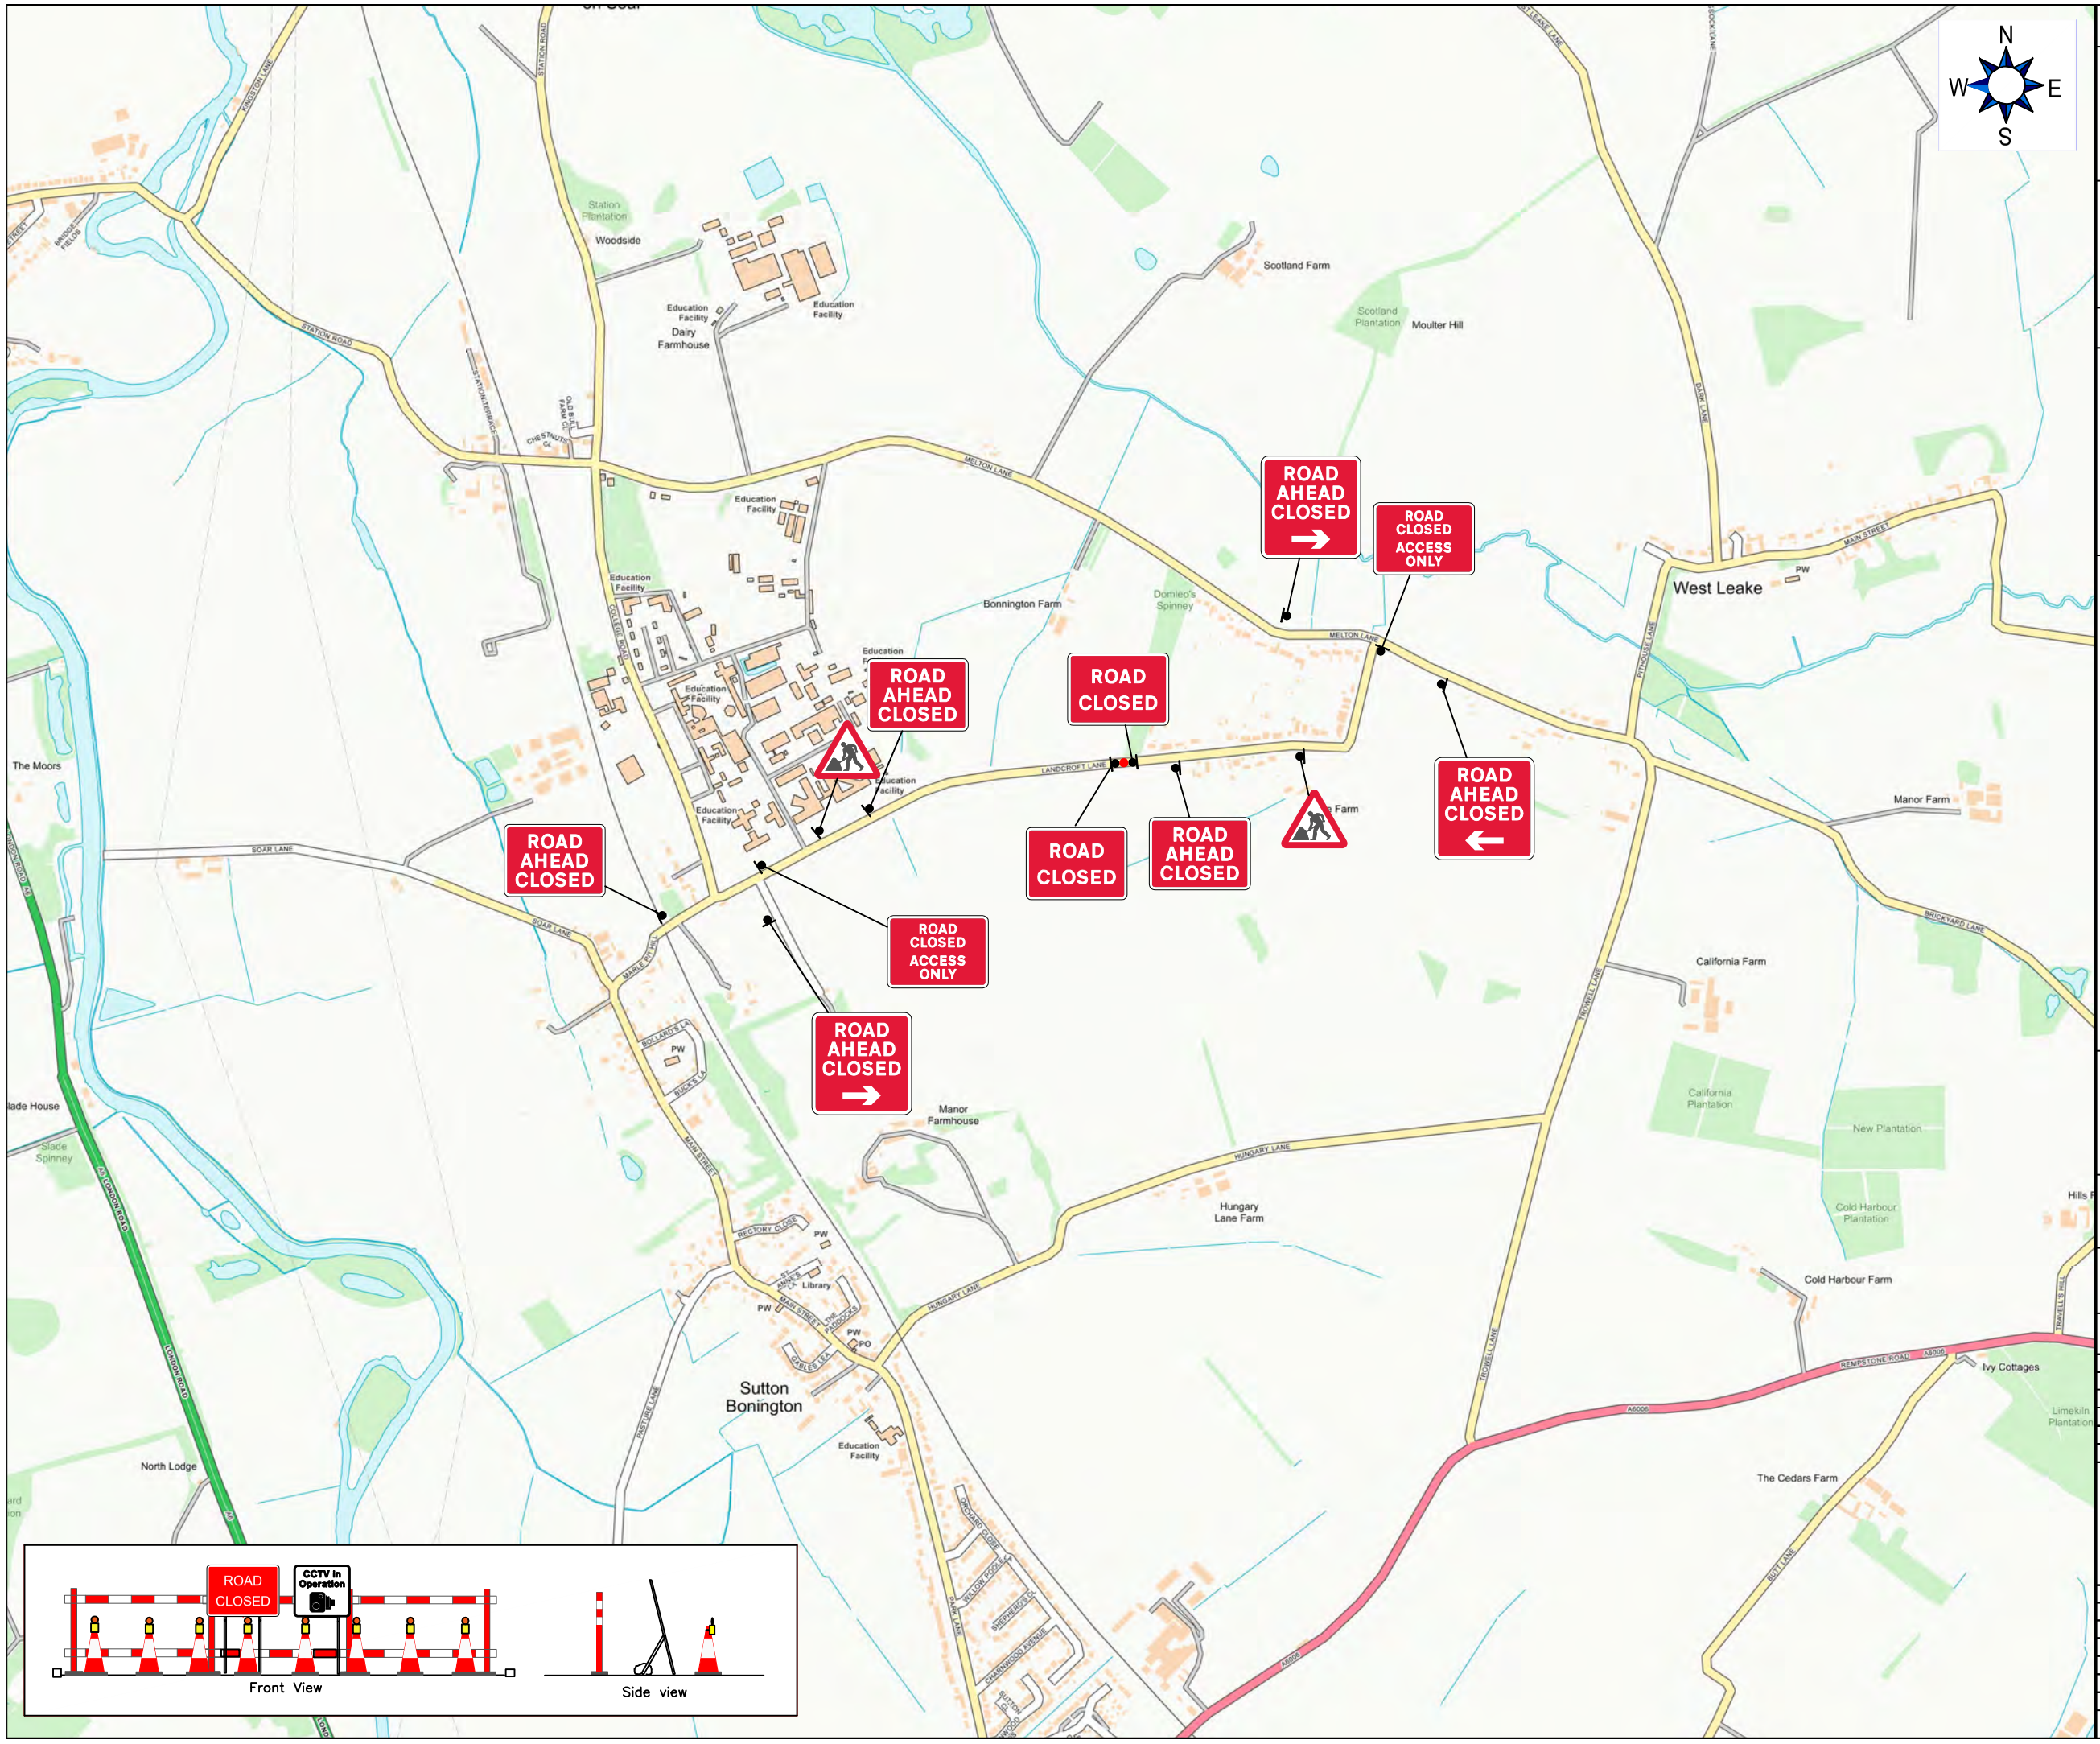

Client Reference SPC5 88 - KIRK HILL A6006

Speed of Road	Minimum sideways safety zone 1.2m	(S)
50	Minimum longways safety zone 30m	(L)

Map Location	X (Easting)
	451508
	Y (Northing)
	324077

What3Words ///stretcher.jiggle.gently

Key:

- Traffic Cone
- Green Traffic Cone (Works Access)
- Blue Traffic Cone (Overhead Structures)
- Blue Traffic Cone (Overhaed Cables)
- No Parking Cone
- Pedestrian Signal
- Traffic Signal
- Traffic Sign
- Pedestrian Ramp
- Works Area
- Safety Zone
- Dig Site
- Diversion Route 1
- Diversion Route 2
- Diversion Route 3
- Ped Diversion Route
- Pedestrian Barrier

Notes:

This drawing may only be used for the purpose intended and only as a guide for the installation of temporary traffic management. All works are to be installed as per the standards for conducting works on carriageways in accordance with Chapter 8 of the Traffic Signs Manual and the street works code of practice.

All dimensions shown on the drawing are in meters and are not always drawn to scale so the traffic management foreman should ensure that signs are placed accordingly.

Client

AMCO GIFFEN

Site Details

REMPSTONE ROAD LE12 5RE

Drawing Title

ROAD CLOSURE

Drawing Number		Revision
HATTON-TM-DWG-2024-2118		0
Hatton Author:	David Brown	16/12/2024
Hatton Checked:	Sarah Thompson	16/12/2024
Hatton Approved:	Michael Ridley	16/12/2024
Client Approved:		

Preliminary:		For Comment:	
For Tender:		Final Design:	X

Hatton Traffic Management Limited
Office 1 Horton Park
Berwick Hill Road
Newcastle
NE13 6BU

www.hattontraffic.co.uk

HATTON TRAFFIC MANAGEMENT

Revised by:	Rev:	Date:
Sarah Thompson	01	27/09/2025

DO NOT SCALE FROM THIS DRAWINGS, ALL DIMENSIONS TO BE VERIFIED ON SITE

Scale at A3 - NTS | Dimensions - Meters